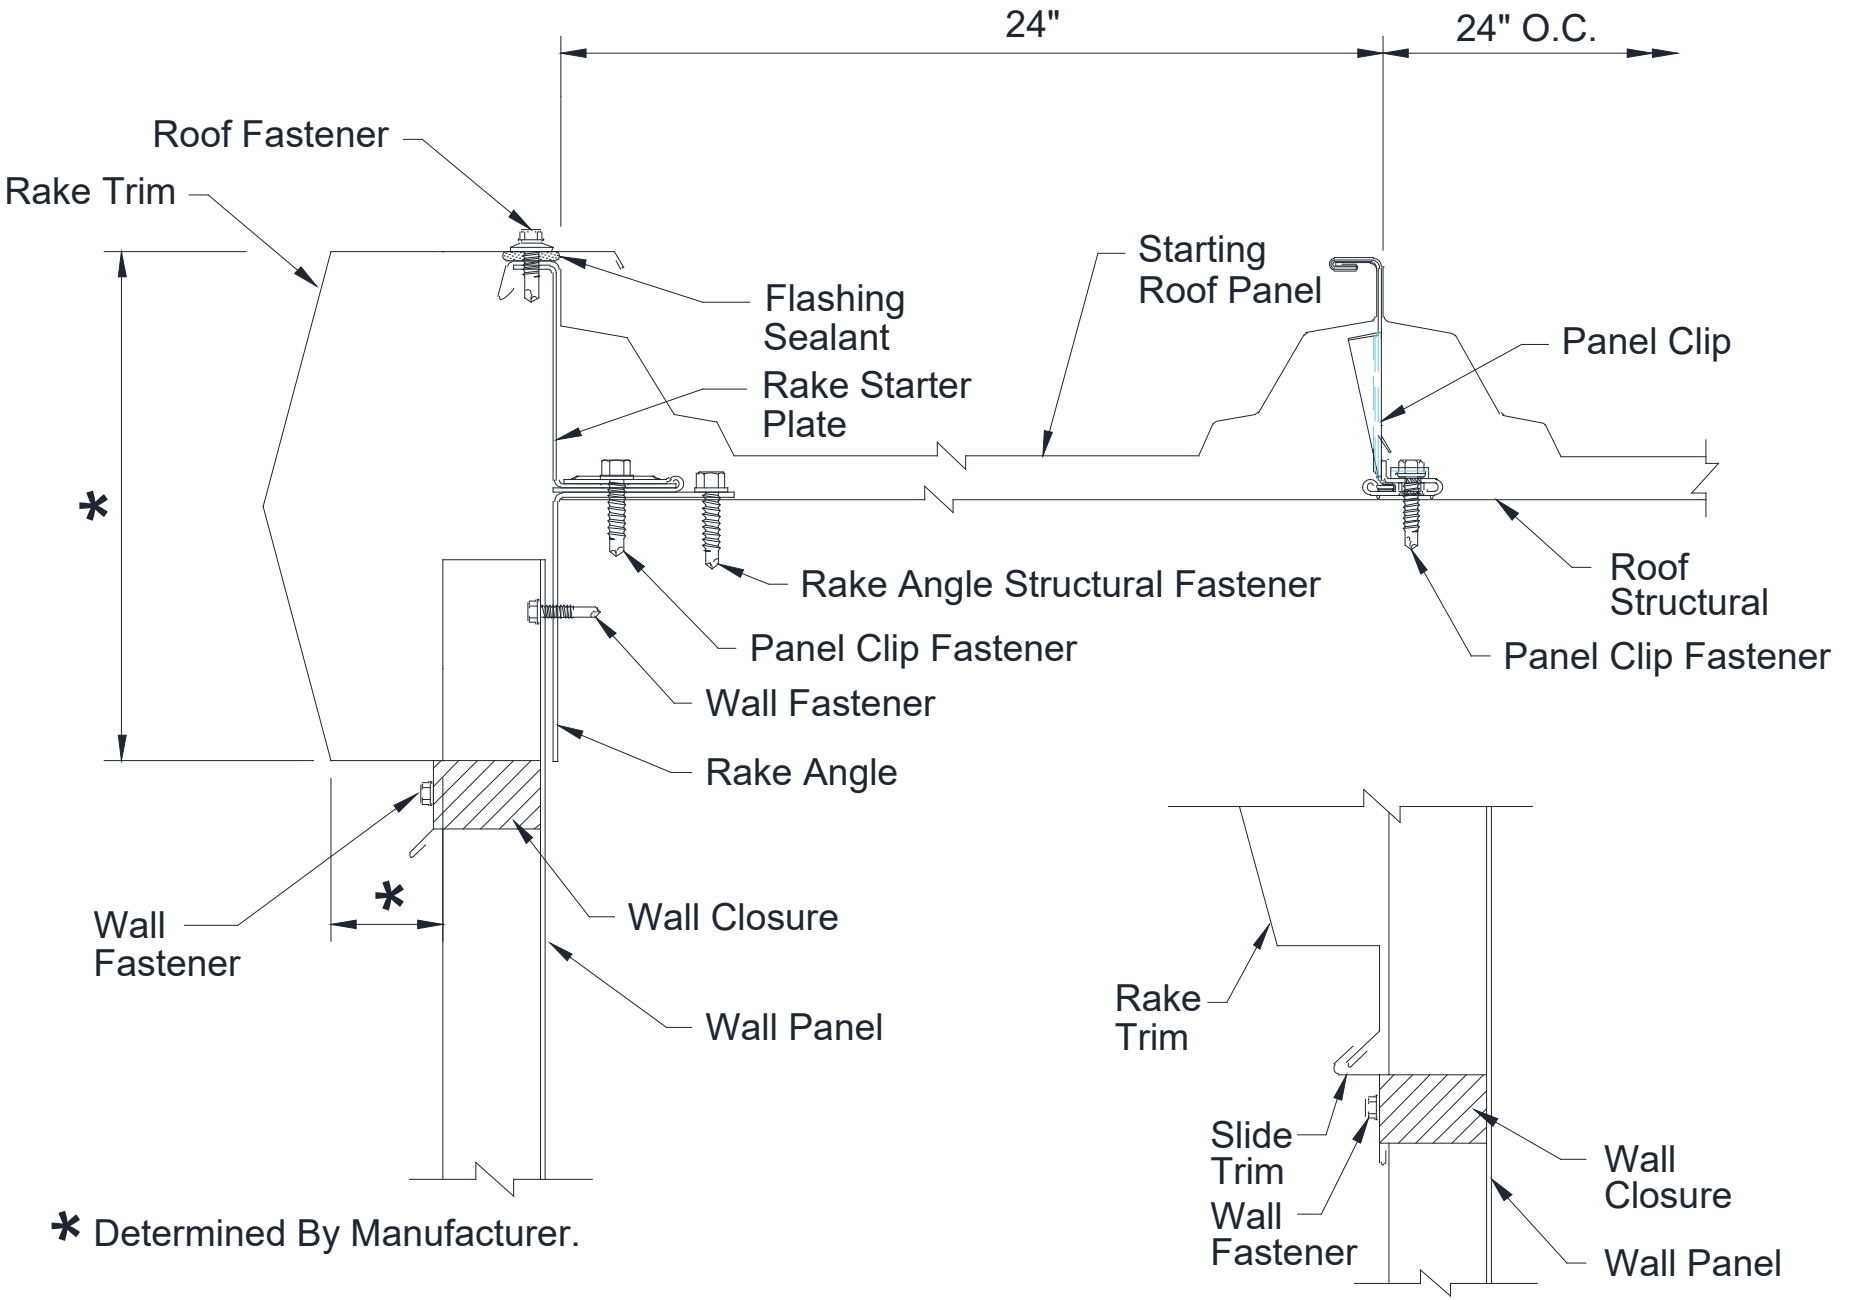

* Determined By Manufacturer.

Note: For Clarity Of Detail, Roof Insulation Is Not Shown

Alternate
Sliding Rake
Trim (Allows Expansion Movement Of Rake Trim, Required When Roof Run Exceeds 25')